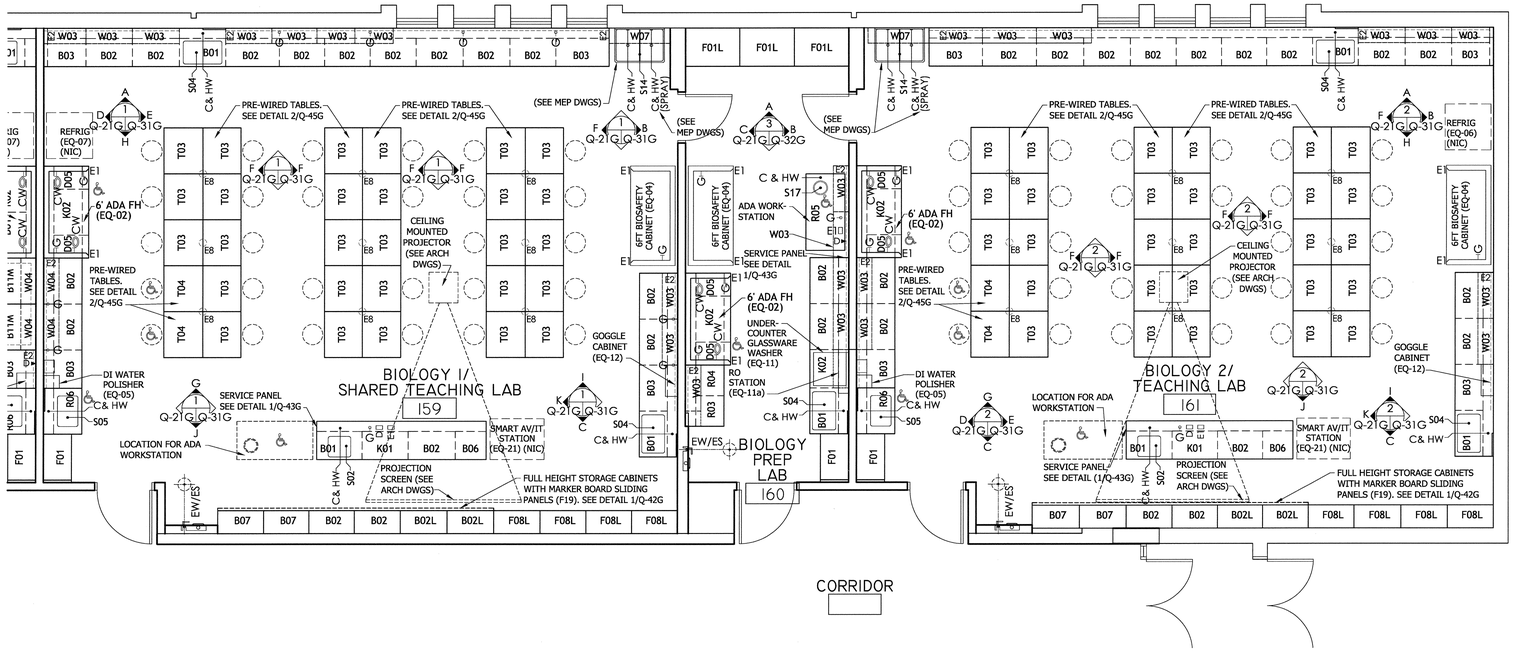

1 Q-11G Q-21G ENLARGED LAB FLOOR PLAN
SCALE: 1/4" = 1'-0"

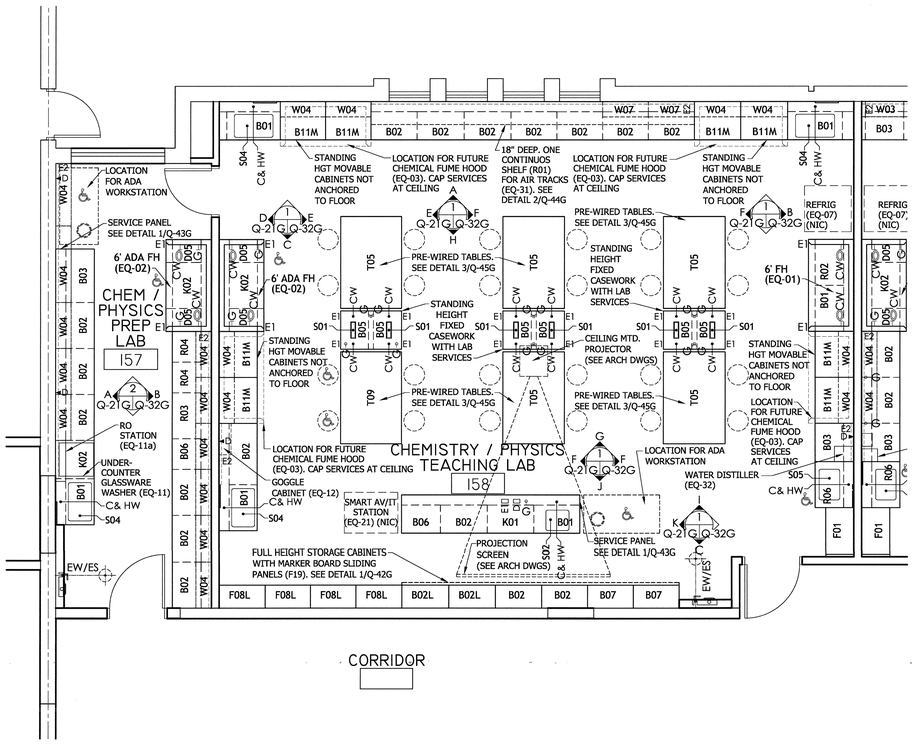

2 Q-11G Q-21G ENLARGED LAB FLOOR PLAN
SCALE: 1/4" = 1'-0"

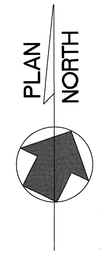

0 1' 2' 5' 10' 15' 20'
SCALE: 1/4" = 1'- 0"

nbj ARCHITECTURE
A Professional Limited Company
GROVE PARK SQUARE
11537-B NUCKOLS ROAD
Richmond, Virginia 23059
(804) 273-9811 fax: (804) 273-9843

RAPPAHANNOCK COMMUNITY COLLEGE
CAMPUS RENOVATIONS
WARSAW + GLENNS, VIRGINIA
PC: 260-17712

SST Planners
Laboratory Planners
1501 Wilson Blvd.,
Suite 507
Arlington, VA. 22209
TEL: 703-875-8787
FAX: 703-875-8655

ENLARGED LAB FLOOR PLAN
GLENNS CAMPUS

Date: MAY 11, 2010

REVISIONS

NO.	DATE

COMMONWEALTH OF VIRGINIA
STEPHEN FLOYD
CYRIL 813
Lic. No. 013047
5/13/2010
ARCHITECT

Sheet
Q-21G

File Number
RCC-Q-21G